



**THE PORT AUTHORITY  
OF NY & NJ**

*Peter K. Jurewicz*  
ENGINEERING PROGRAM MANAGER  
WORLD TRADE CENTER  
*R. J. Jurewicz*  
CHIEF ARCHITECT

Engineering Department  
Design Division

**The World Trade  
Center  
Electrical/HVAC  
Upgrade Program**

Title  
**TOWERS ONE AND TWO  
LOW VOLTAGE SUBSTATIONS  
CONSTRUCTION AND  
INSTALLATION**

**ARCHITECTURAL  
SUBSTATION - SS 41S  
TOWER ONE  
41st FLOOR  
REMOVAL PLAN**

No. Date Revision Approved

This drawing subject to conditions in contract.  
All inventions, ideas, designs and methods  
herein are reserved to Port Authority and may not  
be used without its written consent.


L.V.G. R.J. L.V.G.  
Designed by Drawn by Task Leader  
Principal Architect Date 5/1/95 Scale AS NOTED

Contract Number Drawing Number  
**WTC-802071 A-6**


**NOTES:**

1. FOR GENERAL NOTES SEE NOTE NO. 2, 3, 6 AND 7 ON DRAWING T-4.
2. FOR ARCHITECTURAL NOTES, ABBREVIATIONS, LEGEND AND DIM. CONVENTIONS SEE DIM. A-1.
3. THE CONTRACTOR SHALL REMOVE PORTION OF EXIST. CONC. CURB AND EXIST. CONC. PAD AS SHOWN ON PLAN.

I HEREBY CERTIFY THAT THIS IS A TRUE AND CORRECT  
COPY OF ONE OF THE CONTRACT DRAWINGS CON-  
STITUTING A PART OF CONTRACT NO. WTC-802.071  
IN THE FORM IN WHICH SAID DRAWINGS EXISTED AT  
THE TIME THE SAID CONTRACT WAS EXECUTED BY  
THE PARTIES.  
DATE 6/21/95 *Samuel A. Adam*  
SPEC. WRITER  
DATE 8/15/95 *Peter K. Jurewicz*  
ENGINEER OF DESIGN

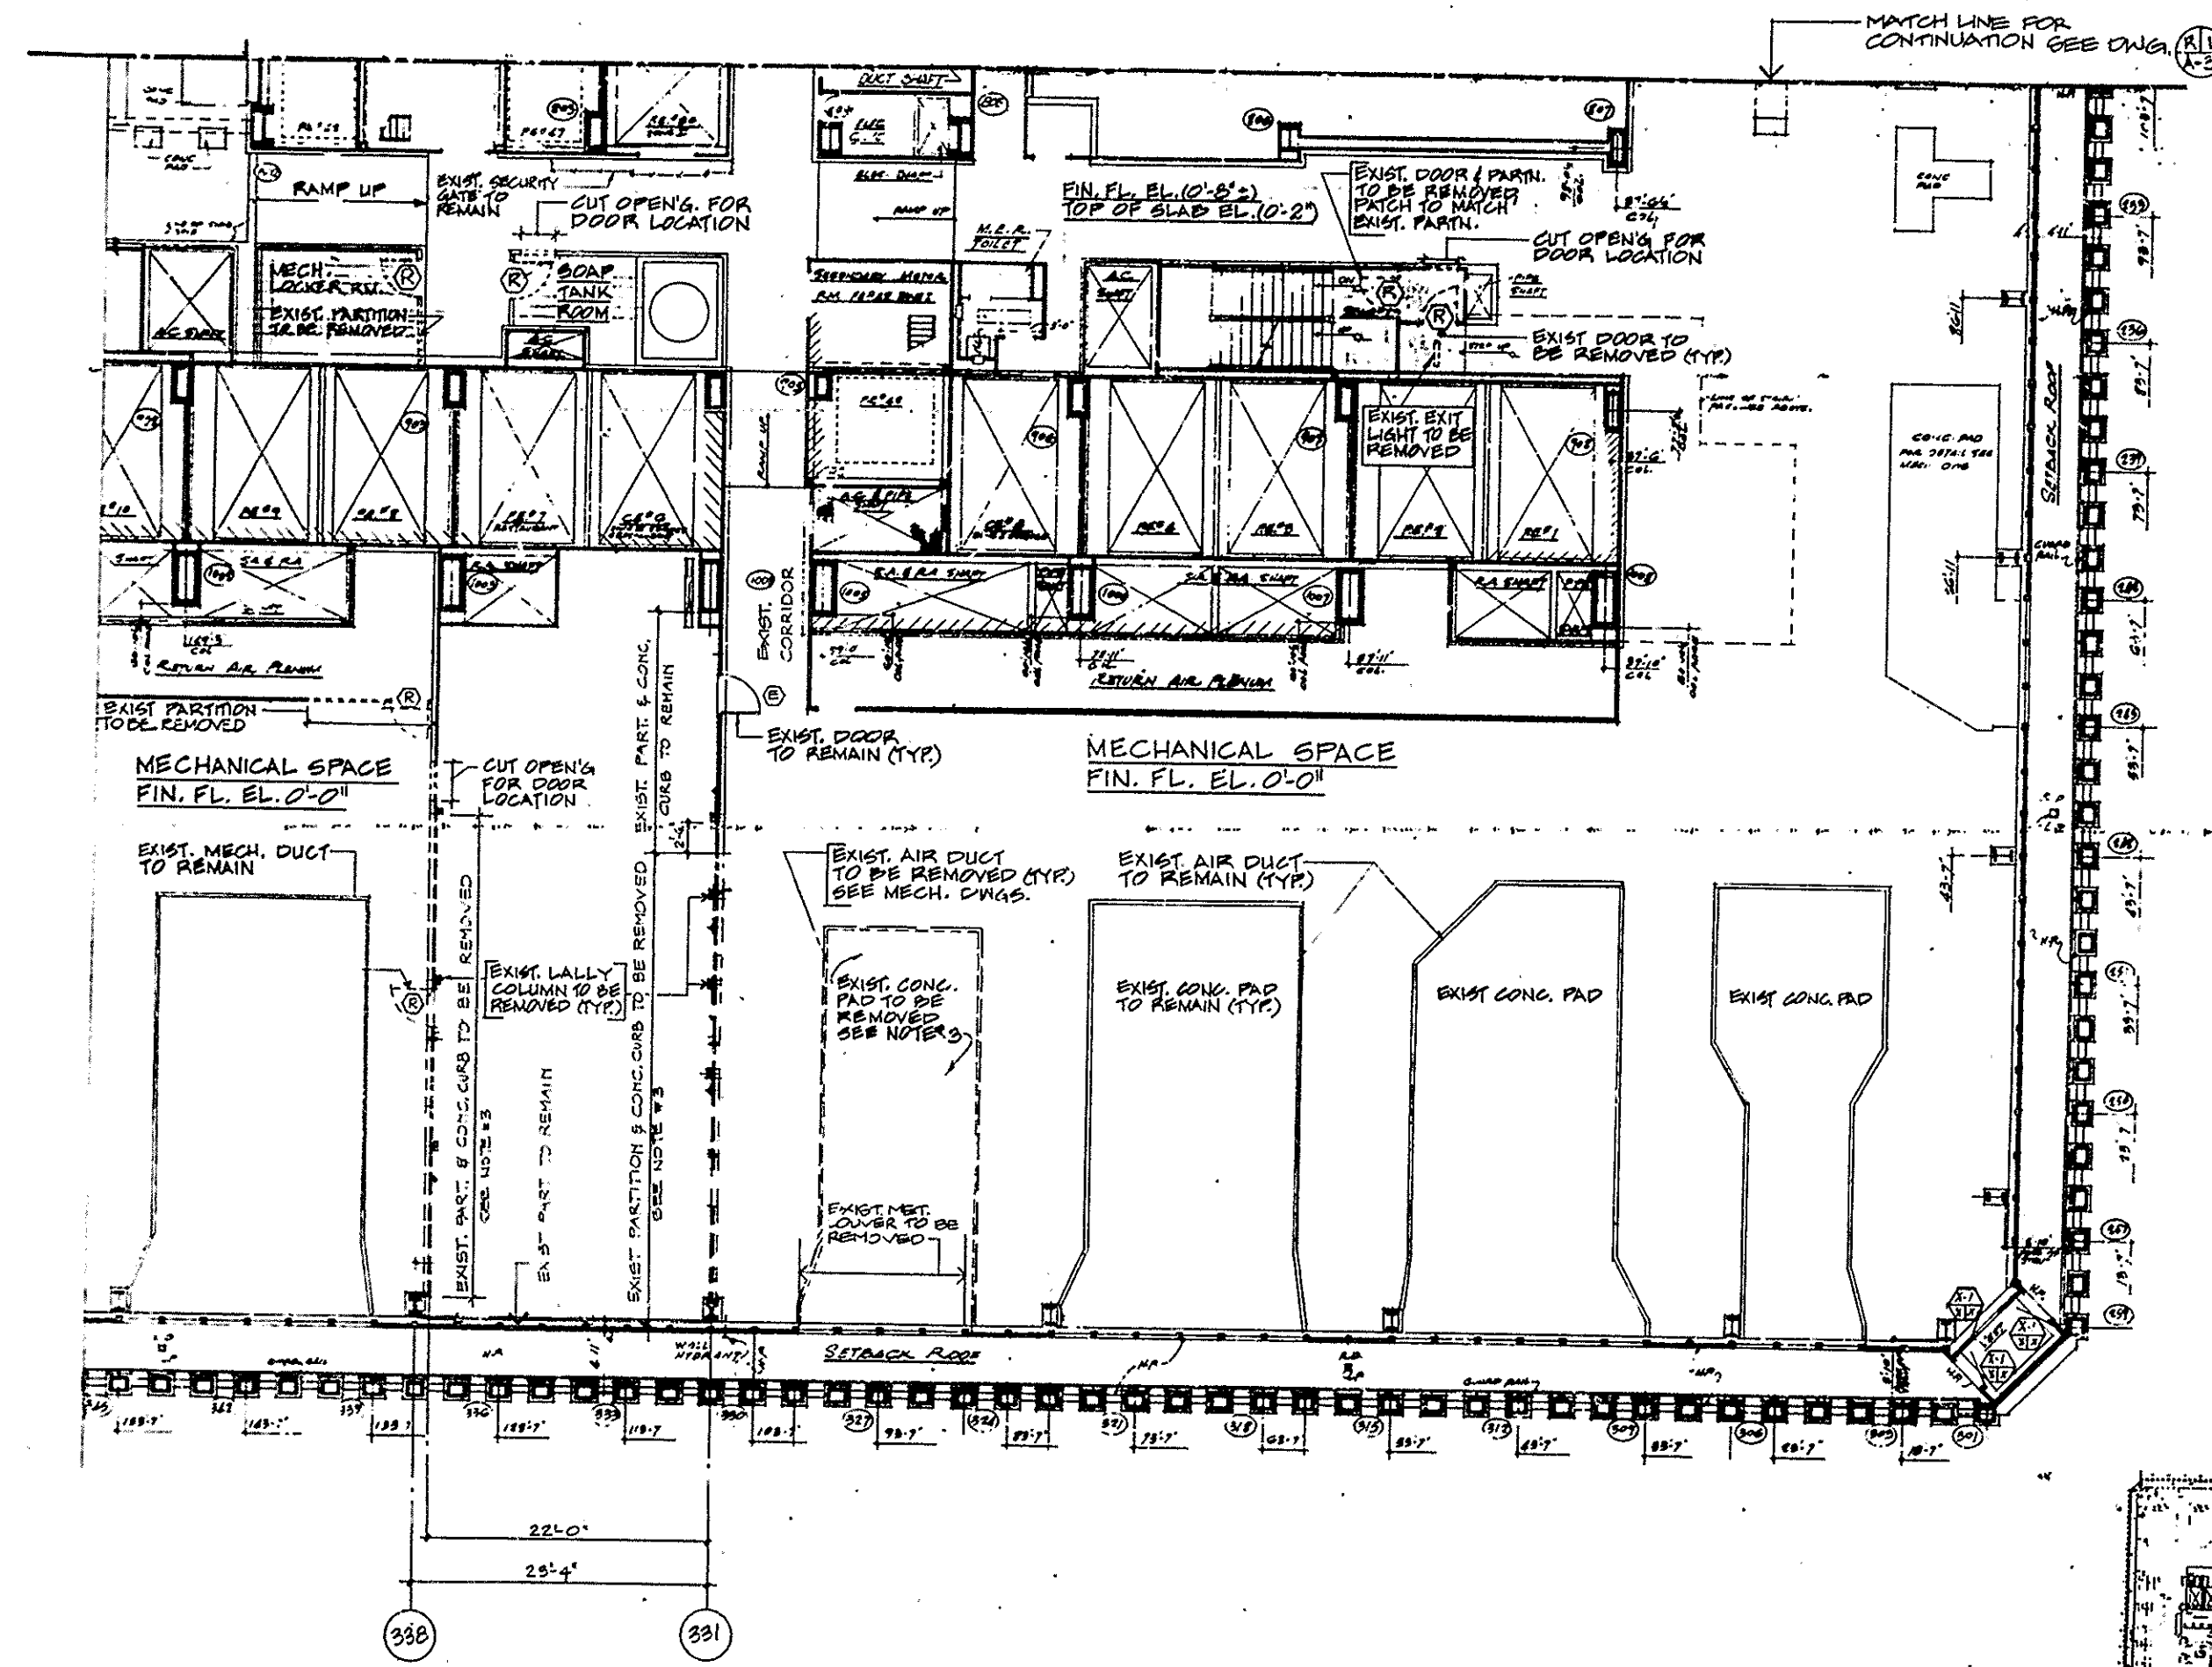

**R/2 REMOVAL PLAN**  
SCALE IN FEET

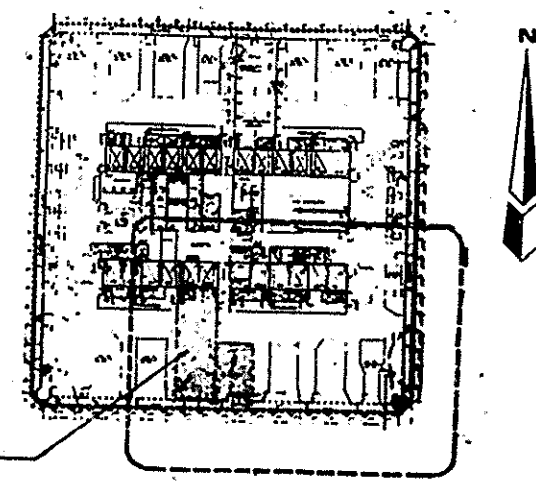

**KEY PLAN**